


# PLUMBING AND SANITARY PLAN

---

900 32nd St, Property


# Level 1

Water heater in Basement & all pipes coming from basement

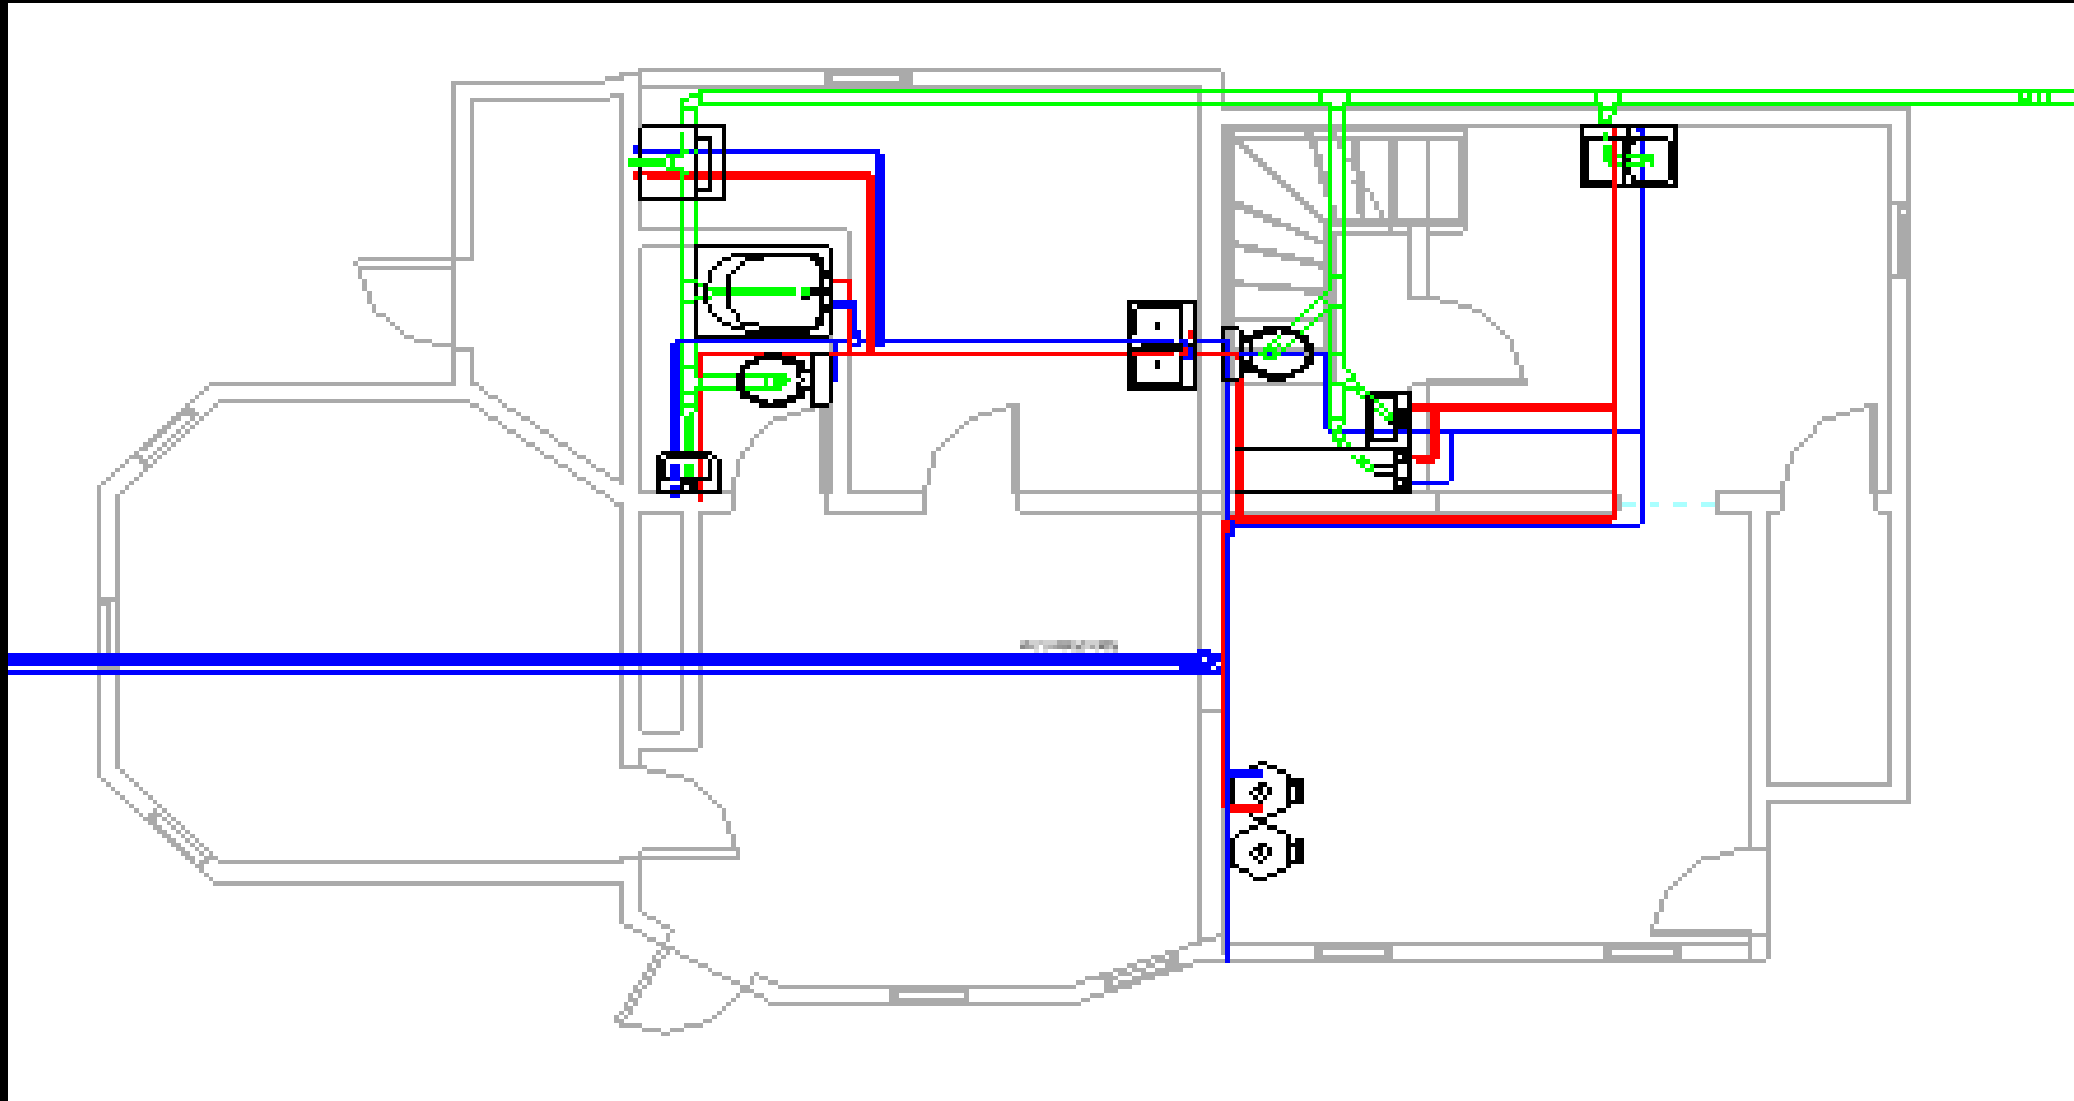


# South Elevation

Water heater and Manifold in the Basement & main water line is coming from the middle of the Building

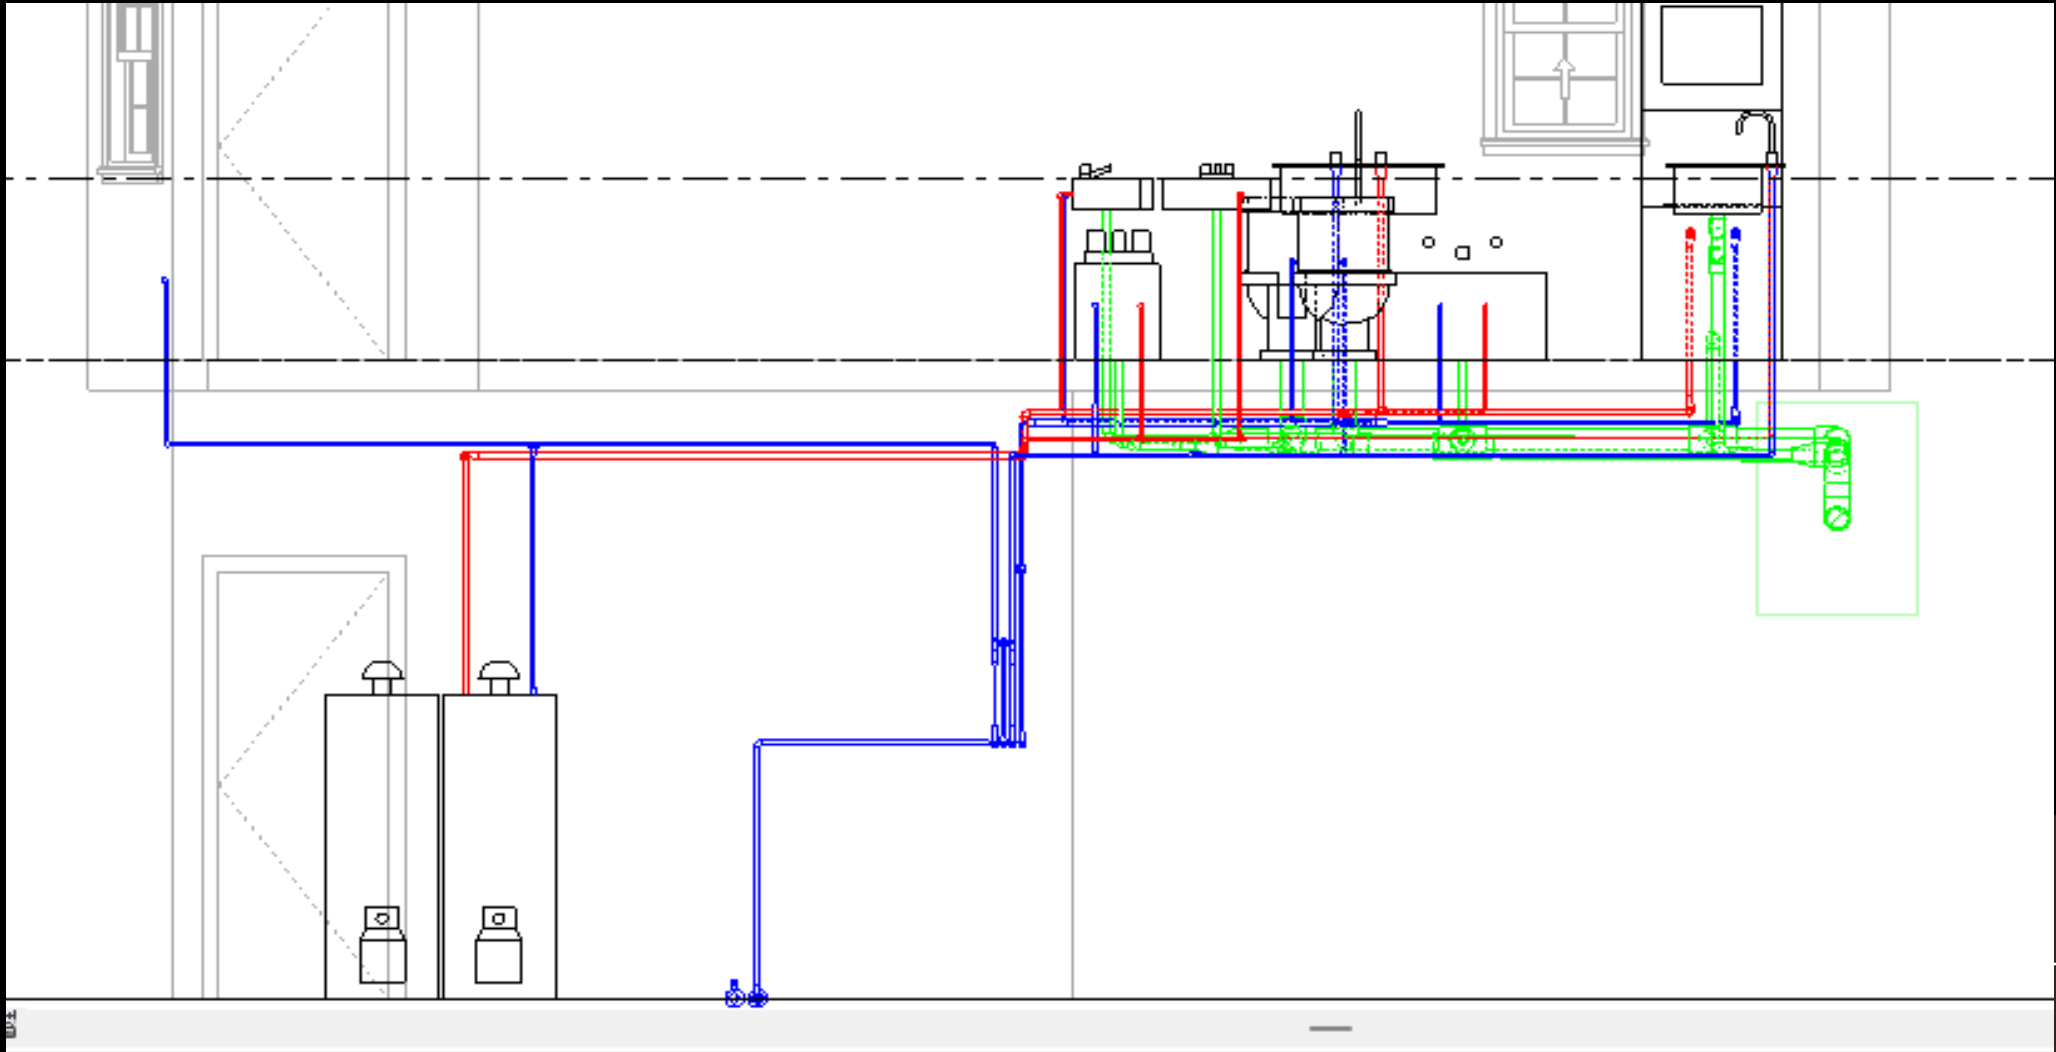

# West Elevation

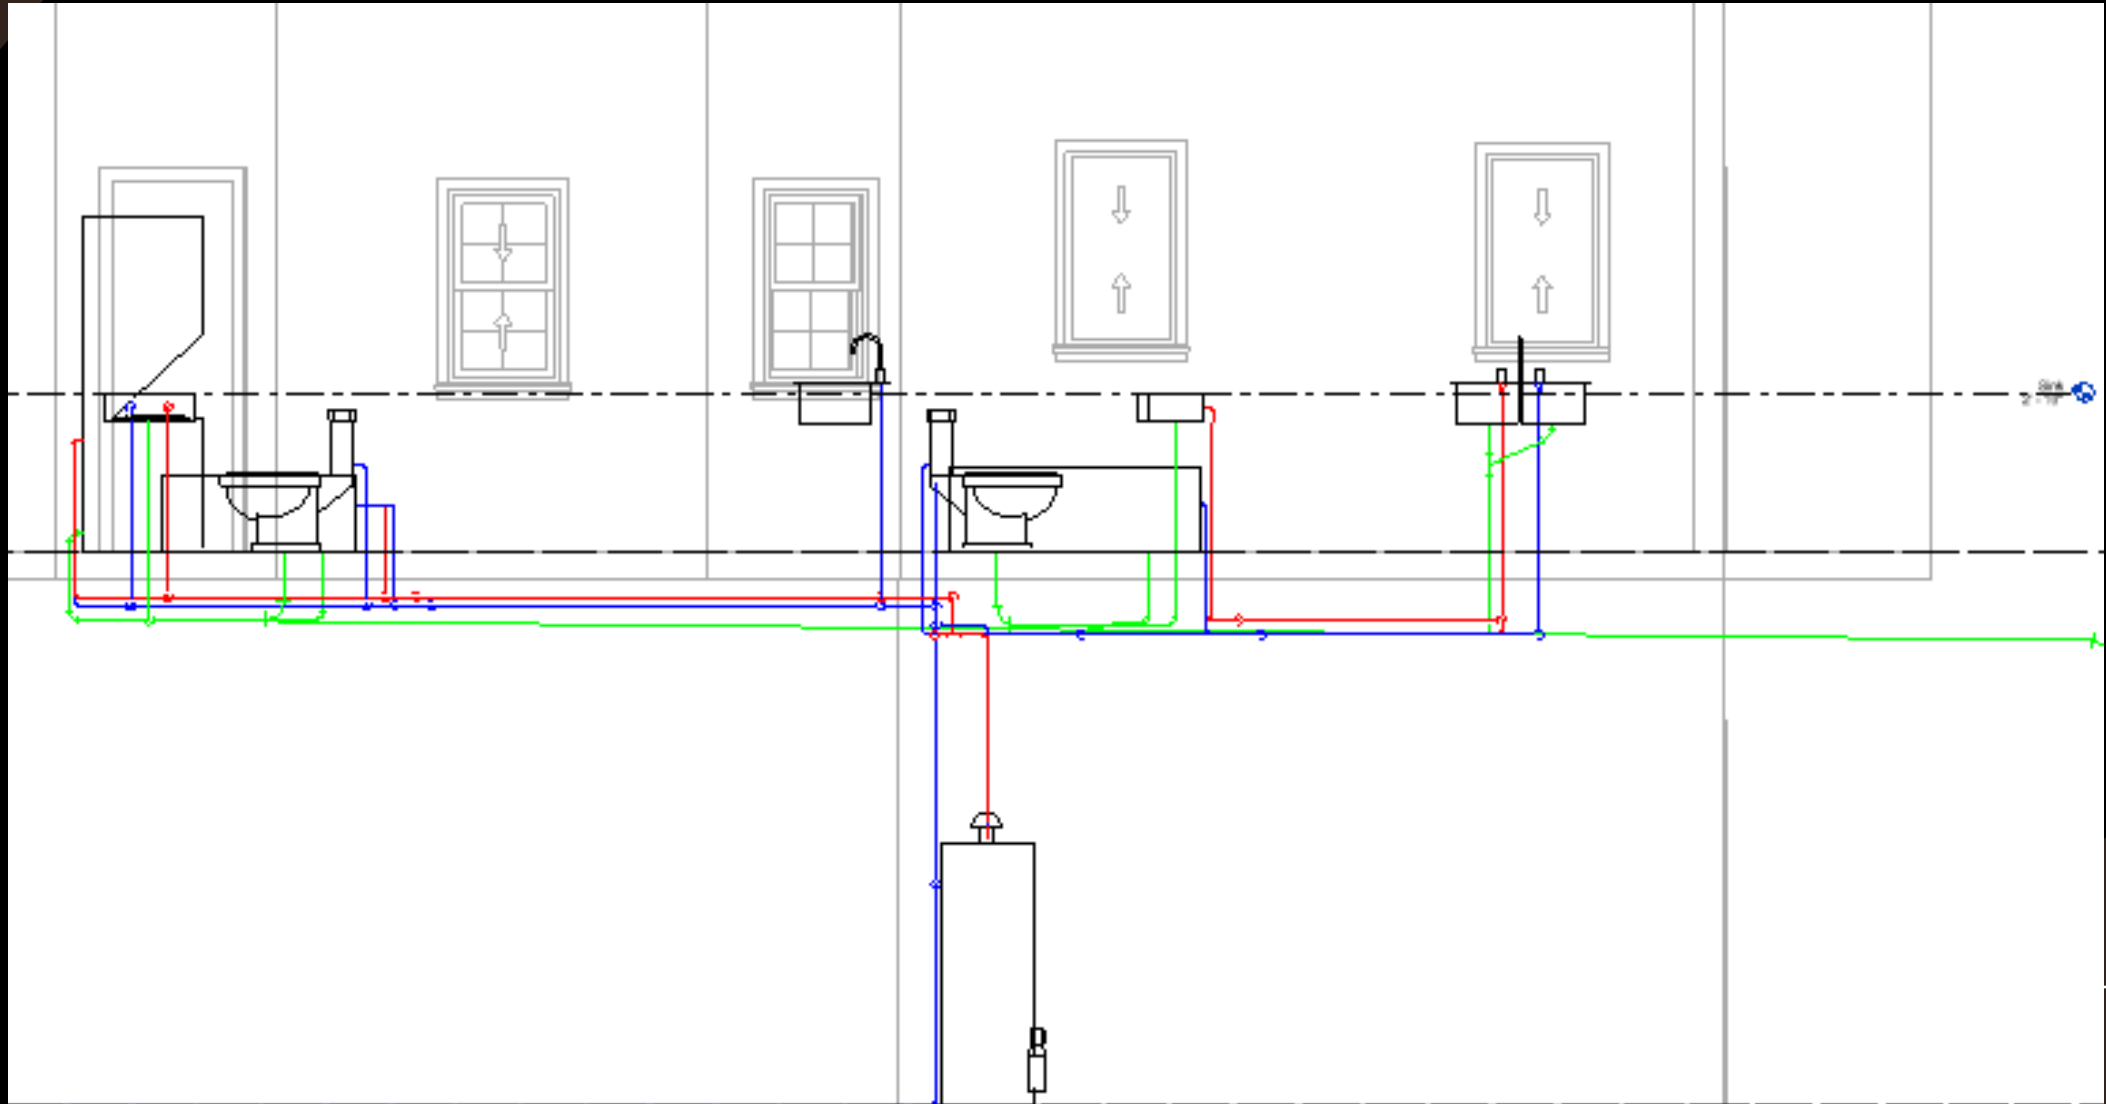

# 3D View

